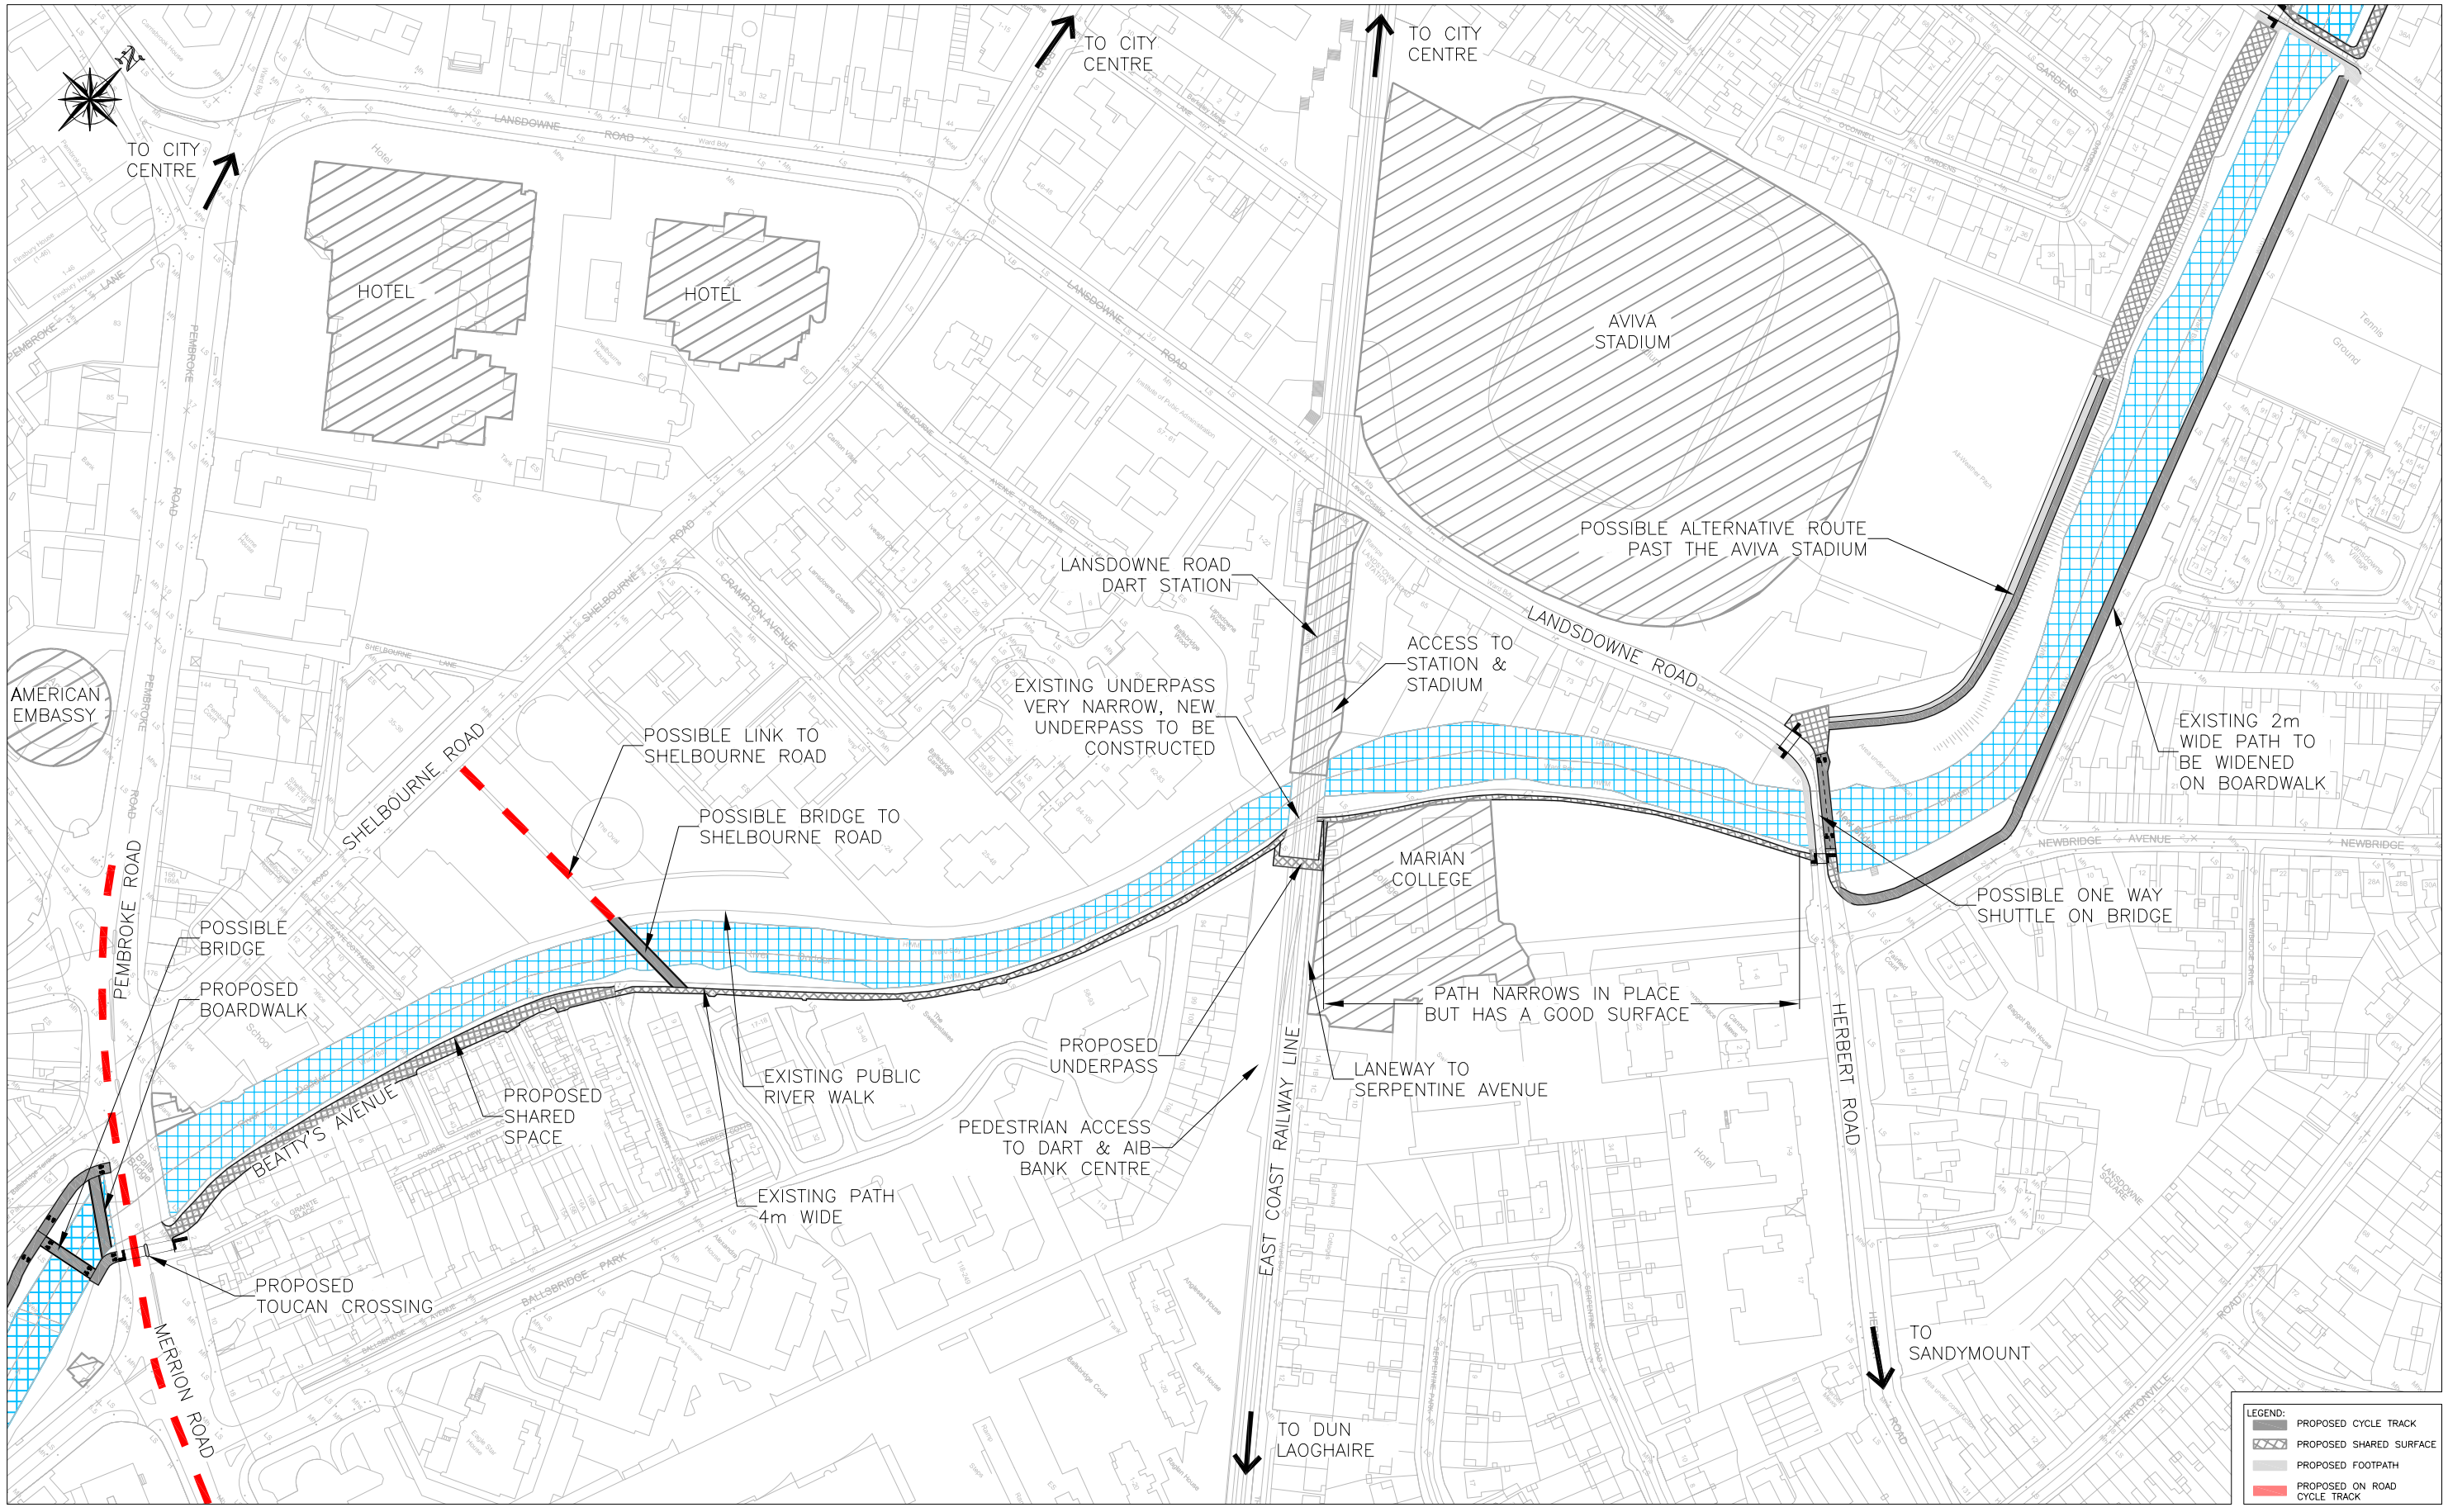

DRAFT

No.	Revision	Date	By	Chk'd	App'd
	Stage		Date		App'd
	PRELIMINARY				
	APPROVAL				
	TENDER				
	CONSTRUCTION				

Roughan & O'Donovan
Consulting Engineers
Civil - Structural - Transportation - Environmental

Arena House, Arena Road,
Sandyford, Dublin 18.
Tel : +353 1 294 0800
Fax : +353 1 294 0820
e-mail : info@rod.ie
Website : www.rod.ie

Designed: EOC | Checked: EOC | Approved: SMG | Status: PLANNING

Project Title: RIVER DODDER GREENWAY WALKING & CYCLING ROUTE FROM THE SEA TO THE MOUNTAINS

Drawing Title: PROPOSED ROUTE SECTION 2 SHEET 1 OF 2

Drawn:	Job No:	Drawing No:	Rev:
JMK	12.176	003	

Scale: (A1) 1:1250 (A1) 1:2500 (A3) | Date: AUG '12

Ordnance Survey Ireland Licence No EN 0006512
© Ordnance Survey Ireland/Government of Ireland.

Dec 04, 2012 - 3:14pm Drawing Location: J:\2012\12176\Dwg\Prelim\Prelim Design Opt\12176 Sec2 003-004.dwg

DO NOT SCALE USE FIGURED DIMENSIONS ONLY